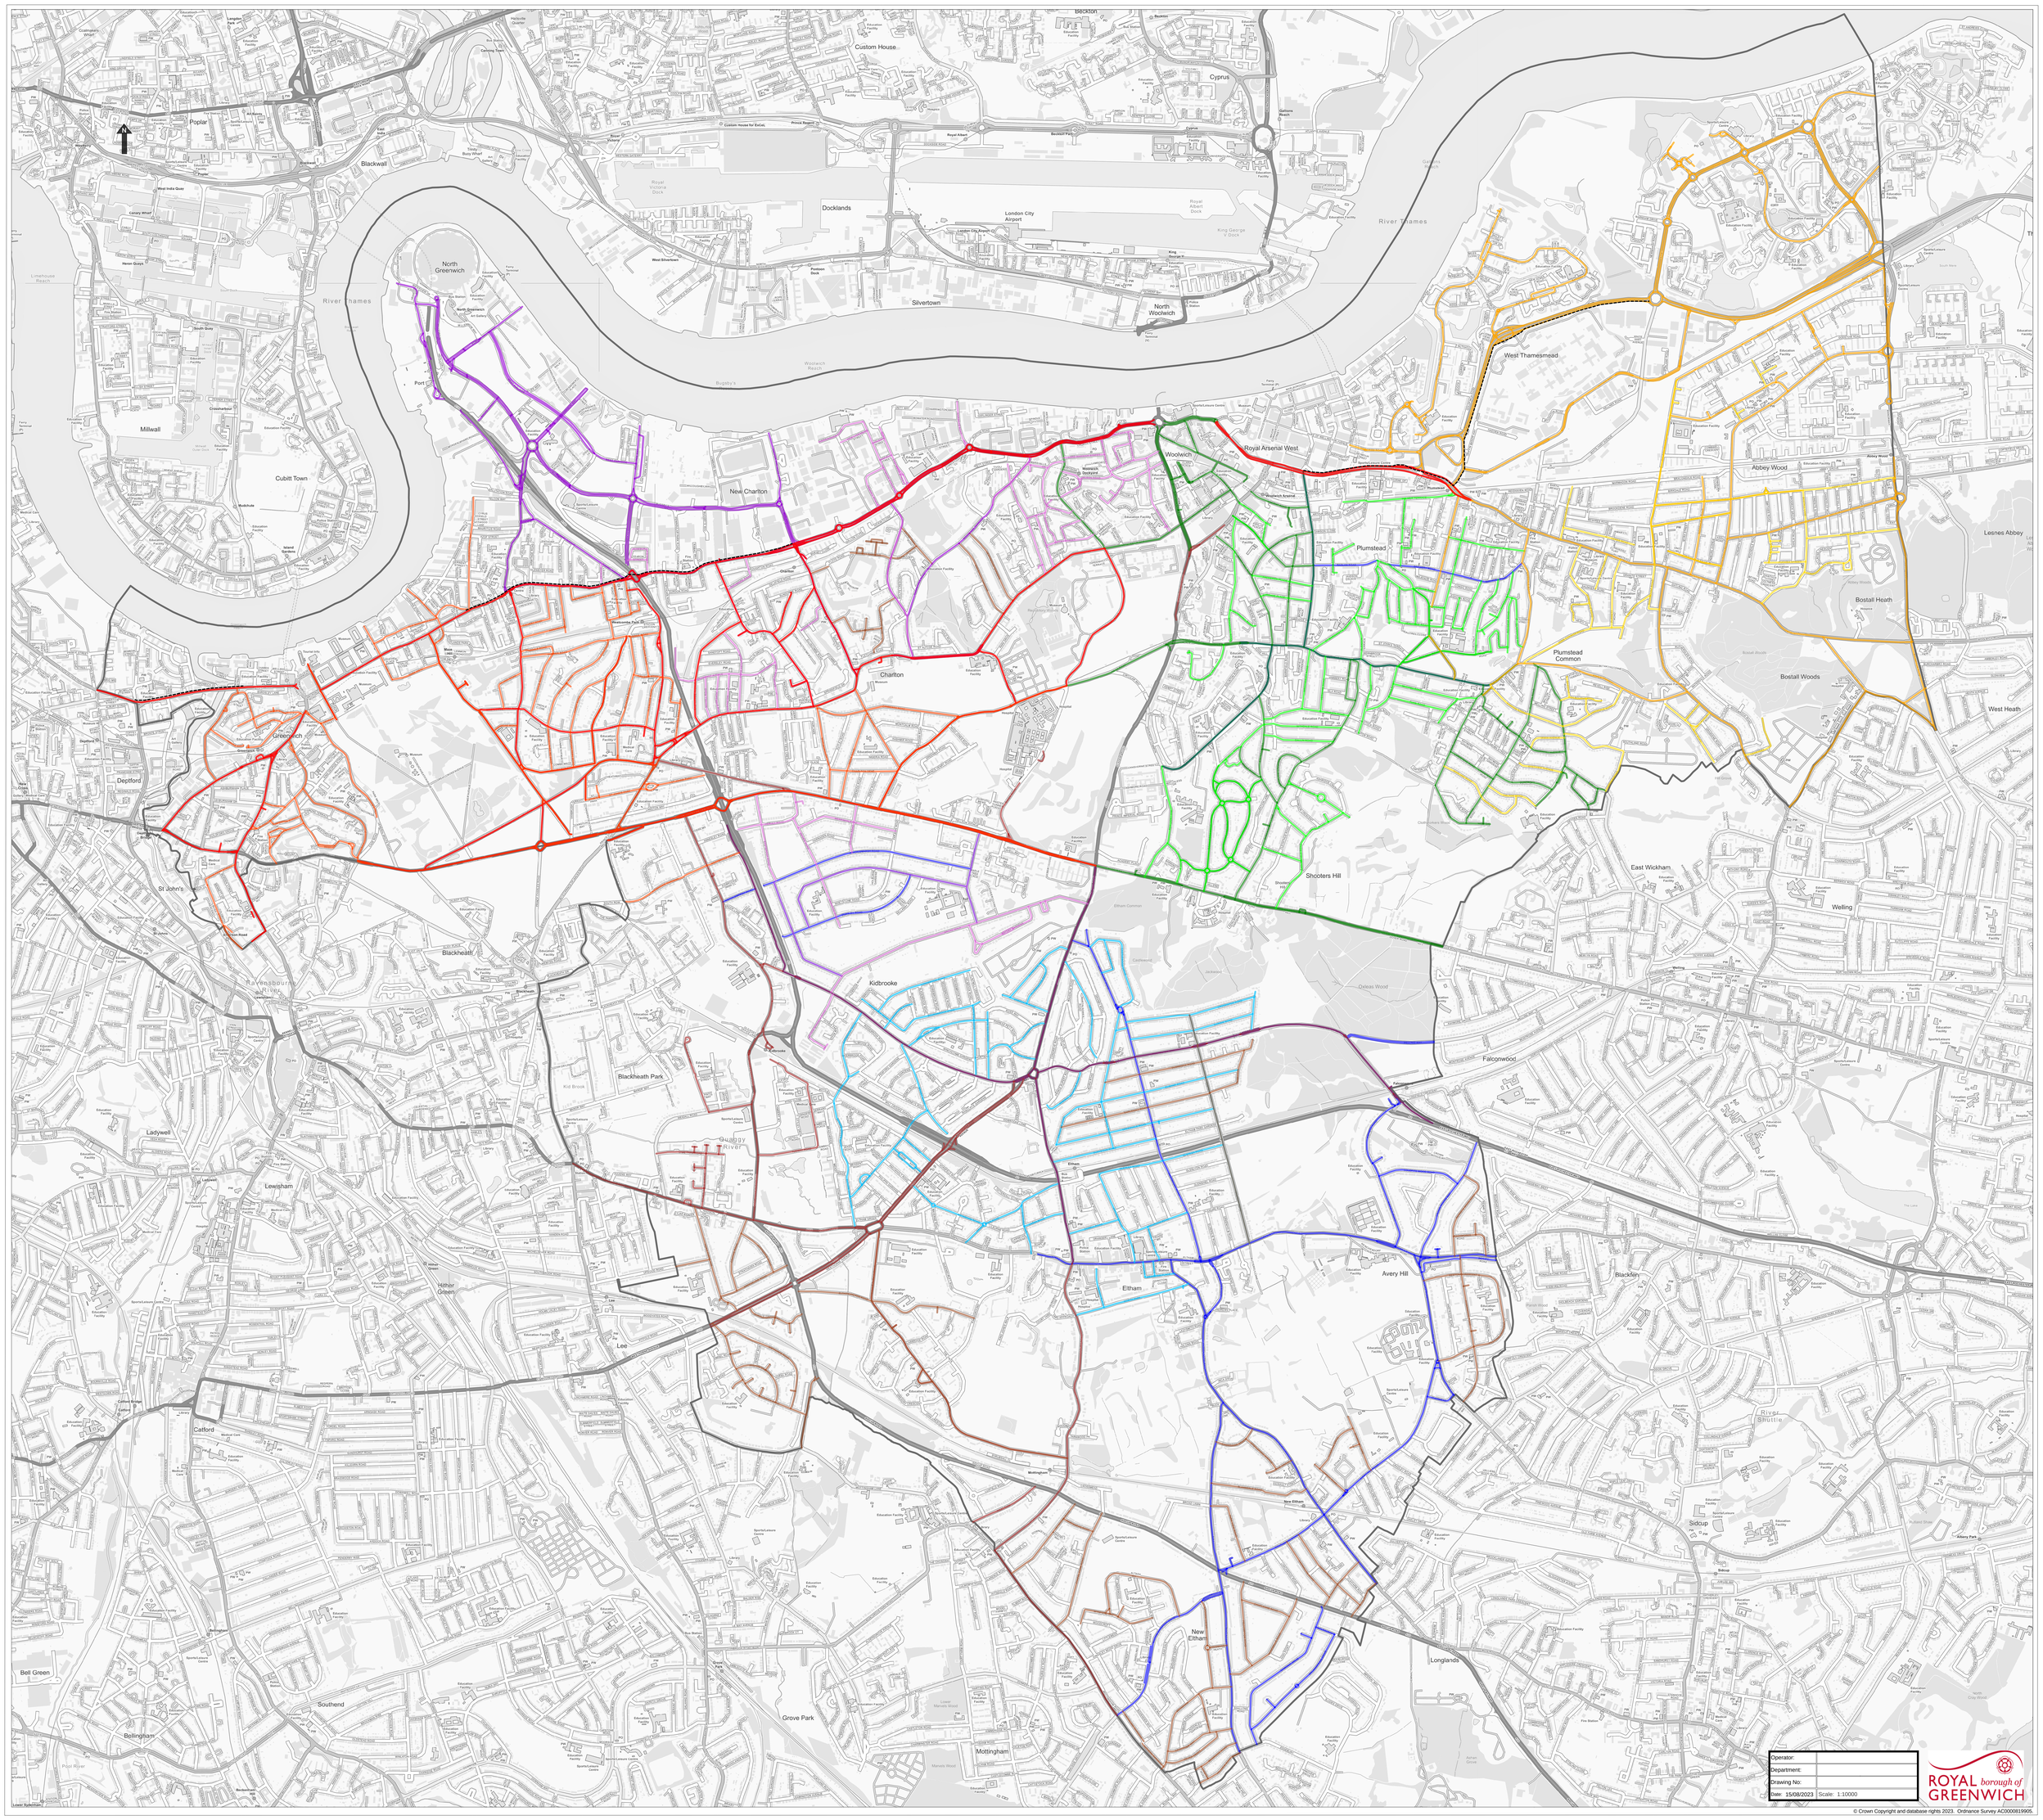

Operator:	
Department:	
Drawing No:	
Date: 15/08/2023	Scale: 1:10000

ROYAL borough of GREENWICH

© Crown Copyright and database rights 2023. Ordnance Survey AC0000819905.